For the work of Providing and laying 100mm dia DI pipeline at GB Lane, MM Lane, Kurubarapete surrounding area coming under Chikkalalbagh S/stn of AEE SW–1 Sub Division.

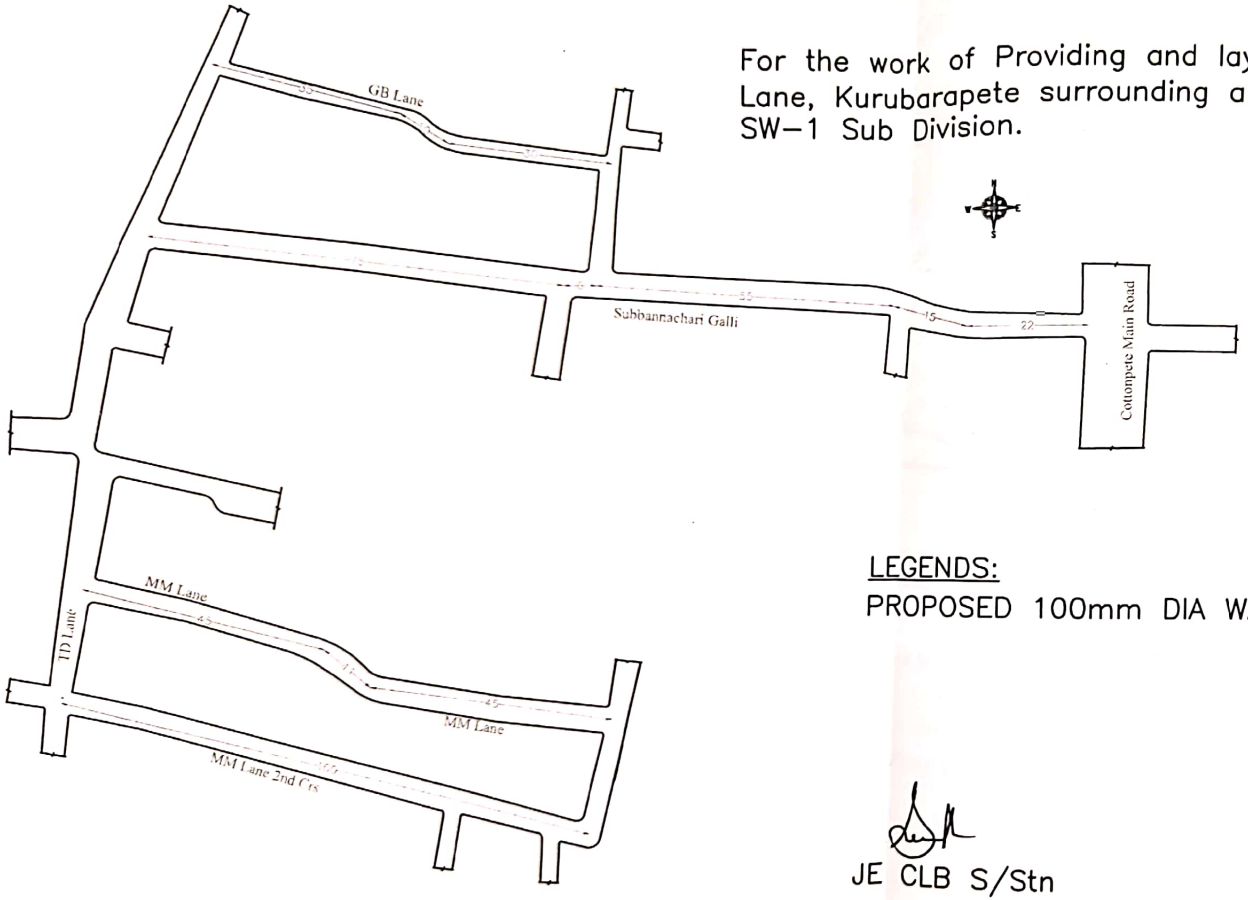


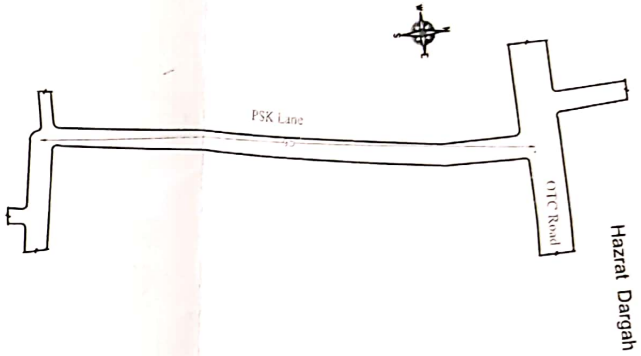


LEGENDS:

PROPOSED 100mm DIA WATER LINE — ——

JE CLB S/Stn

AEE SW–1

Scanned with OKEN Scanner

Google Maps For the work of Providing and laying 100mm dia DI pipeline at GB Lane, MM Lane, Kurubarapete surrounding area coming under Chikkalalbagh S/stn of AEE SW-1 Sub Division.

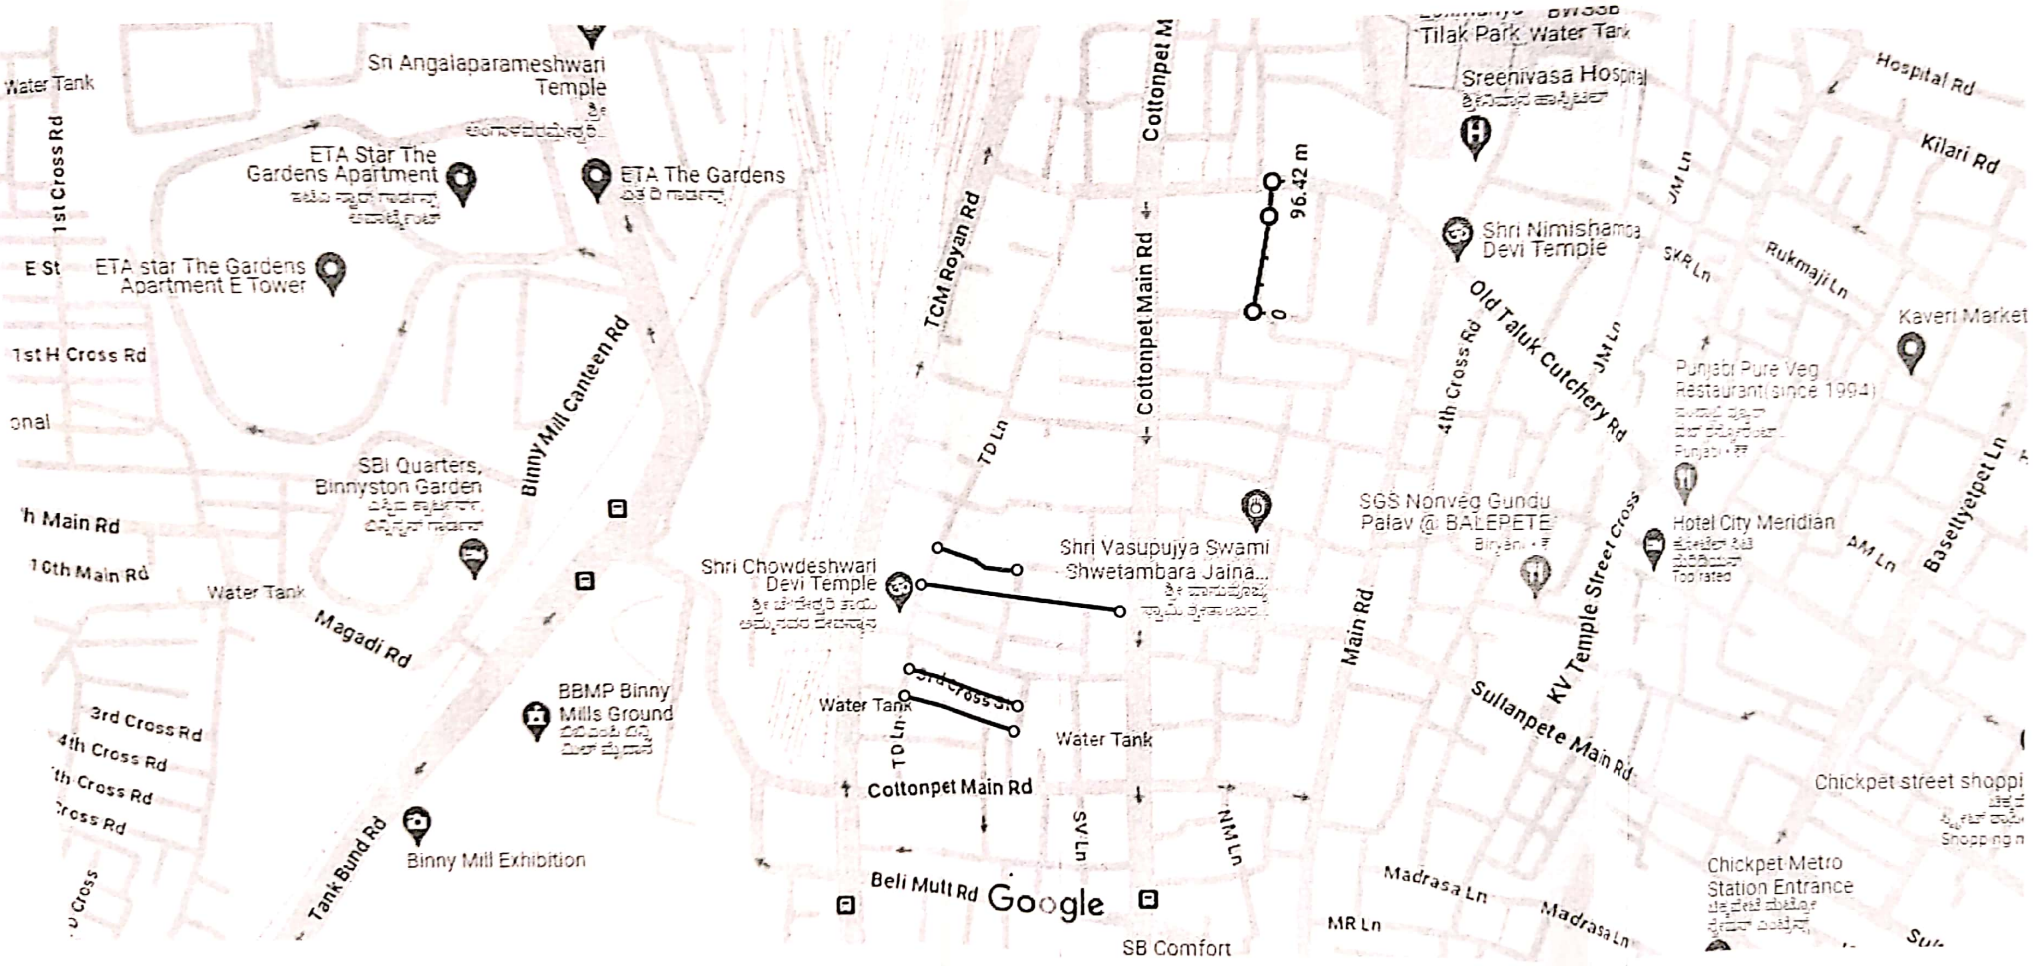


https://www.google.com/maps/@12.9709235,77.5694814,17z/data=!5m1!1e4?entry=ttu

AEE SW1



Scanned with OKEN Scanner